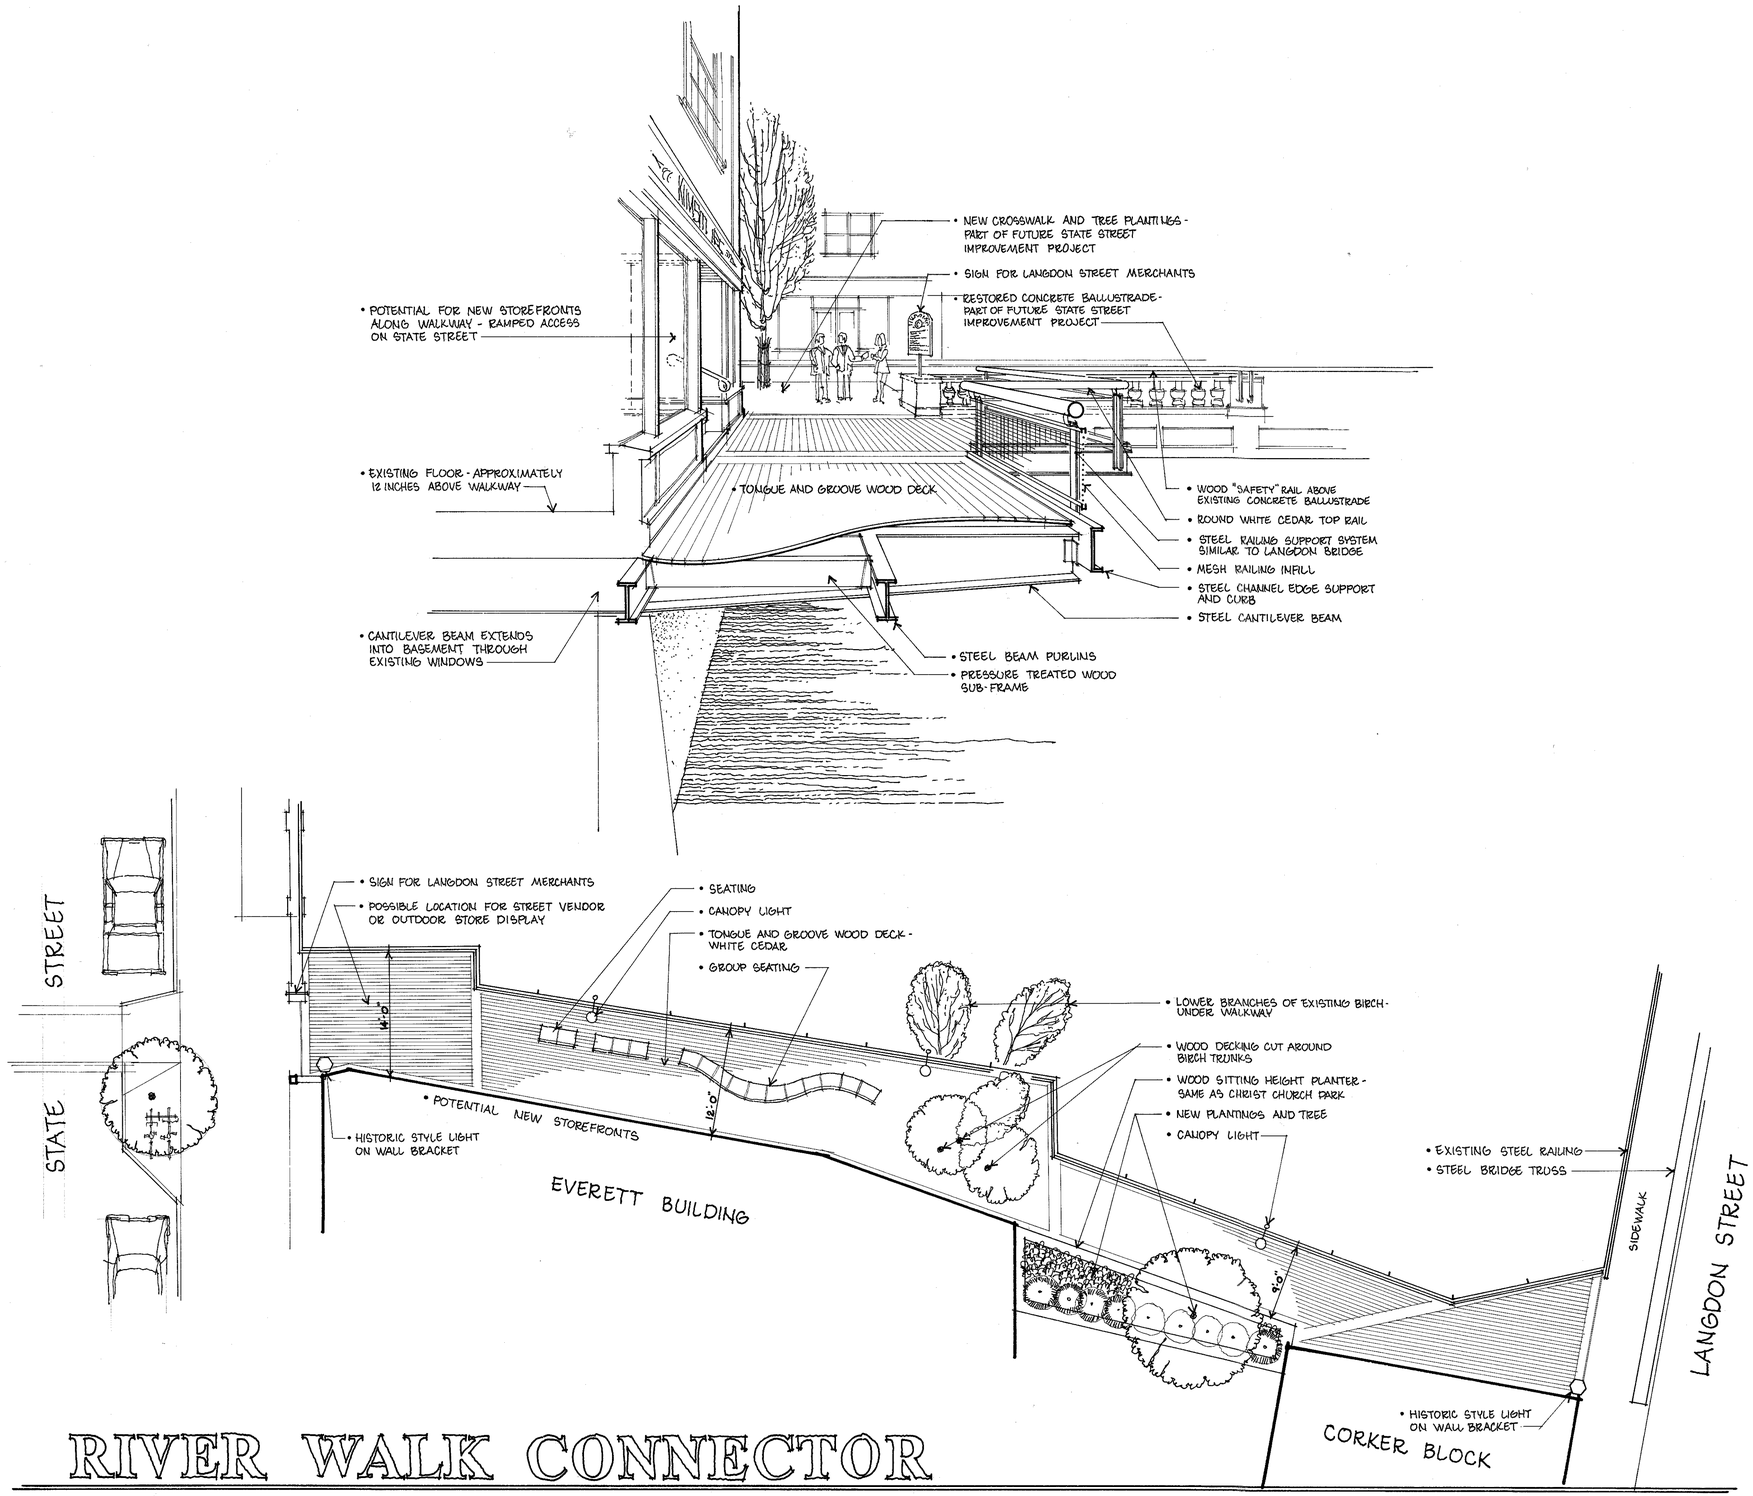

RIVER WALK CONNECTOR

Montpelier, Vermont

Gossens Bachman Architects